Framing the Edges

Monumental Rotary

Creating a New Space

THIS DRAWING DOES NOT INCLUDE NECESSARY COMPONENTS FOR CONSTRUCTION SAFETY. ALL CONSTRUCTION MUST BE DONE IN COMPLIANCE WITH THE CURRENT OCCUPATIONAL SAFETY AND HEALTH ACT AND ALL RULES AND REGULATIONS THERETO AND APPURTENANT.

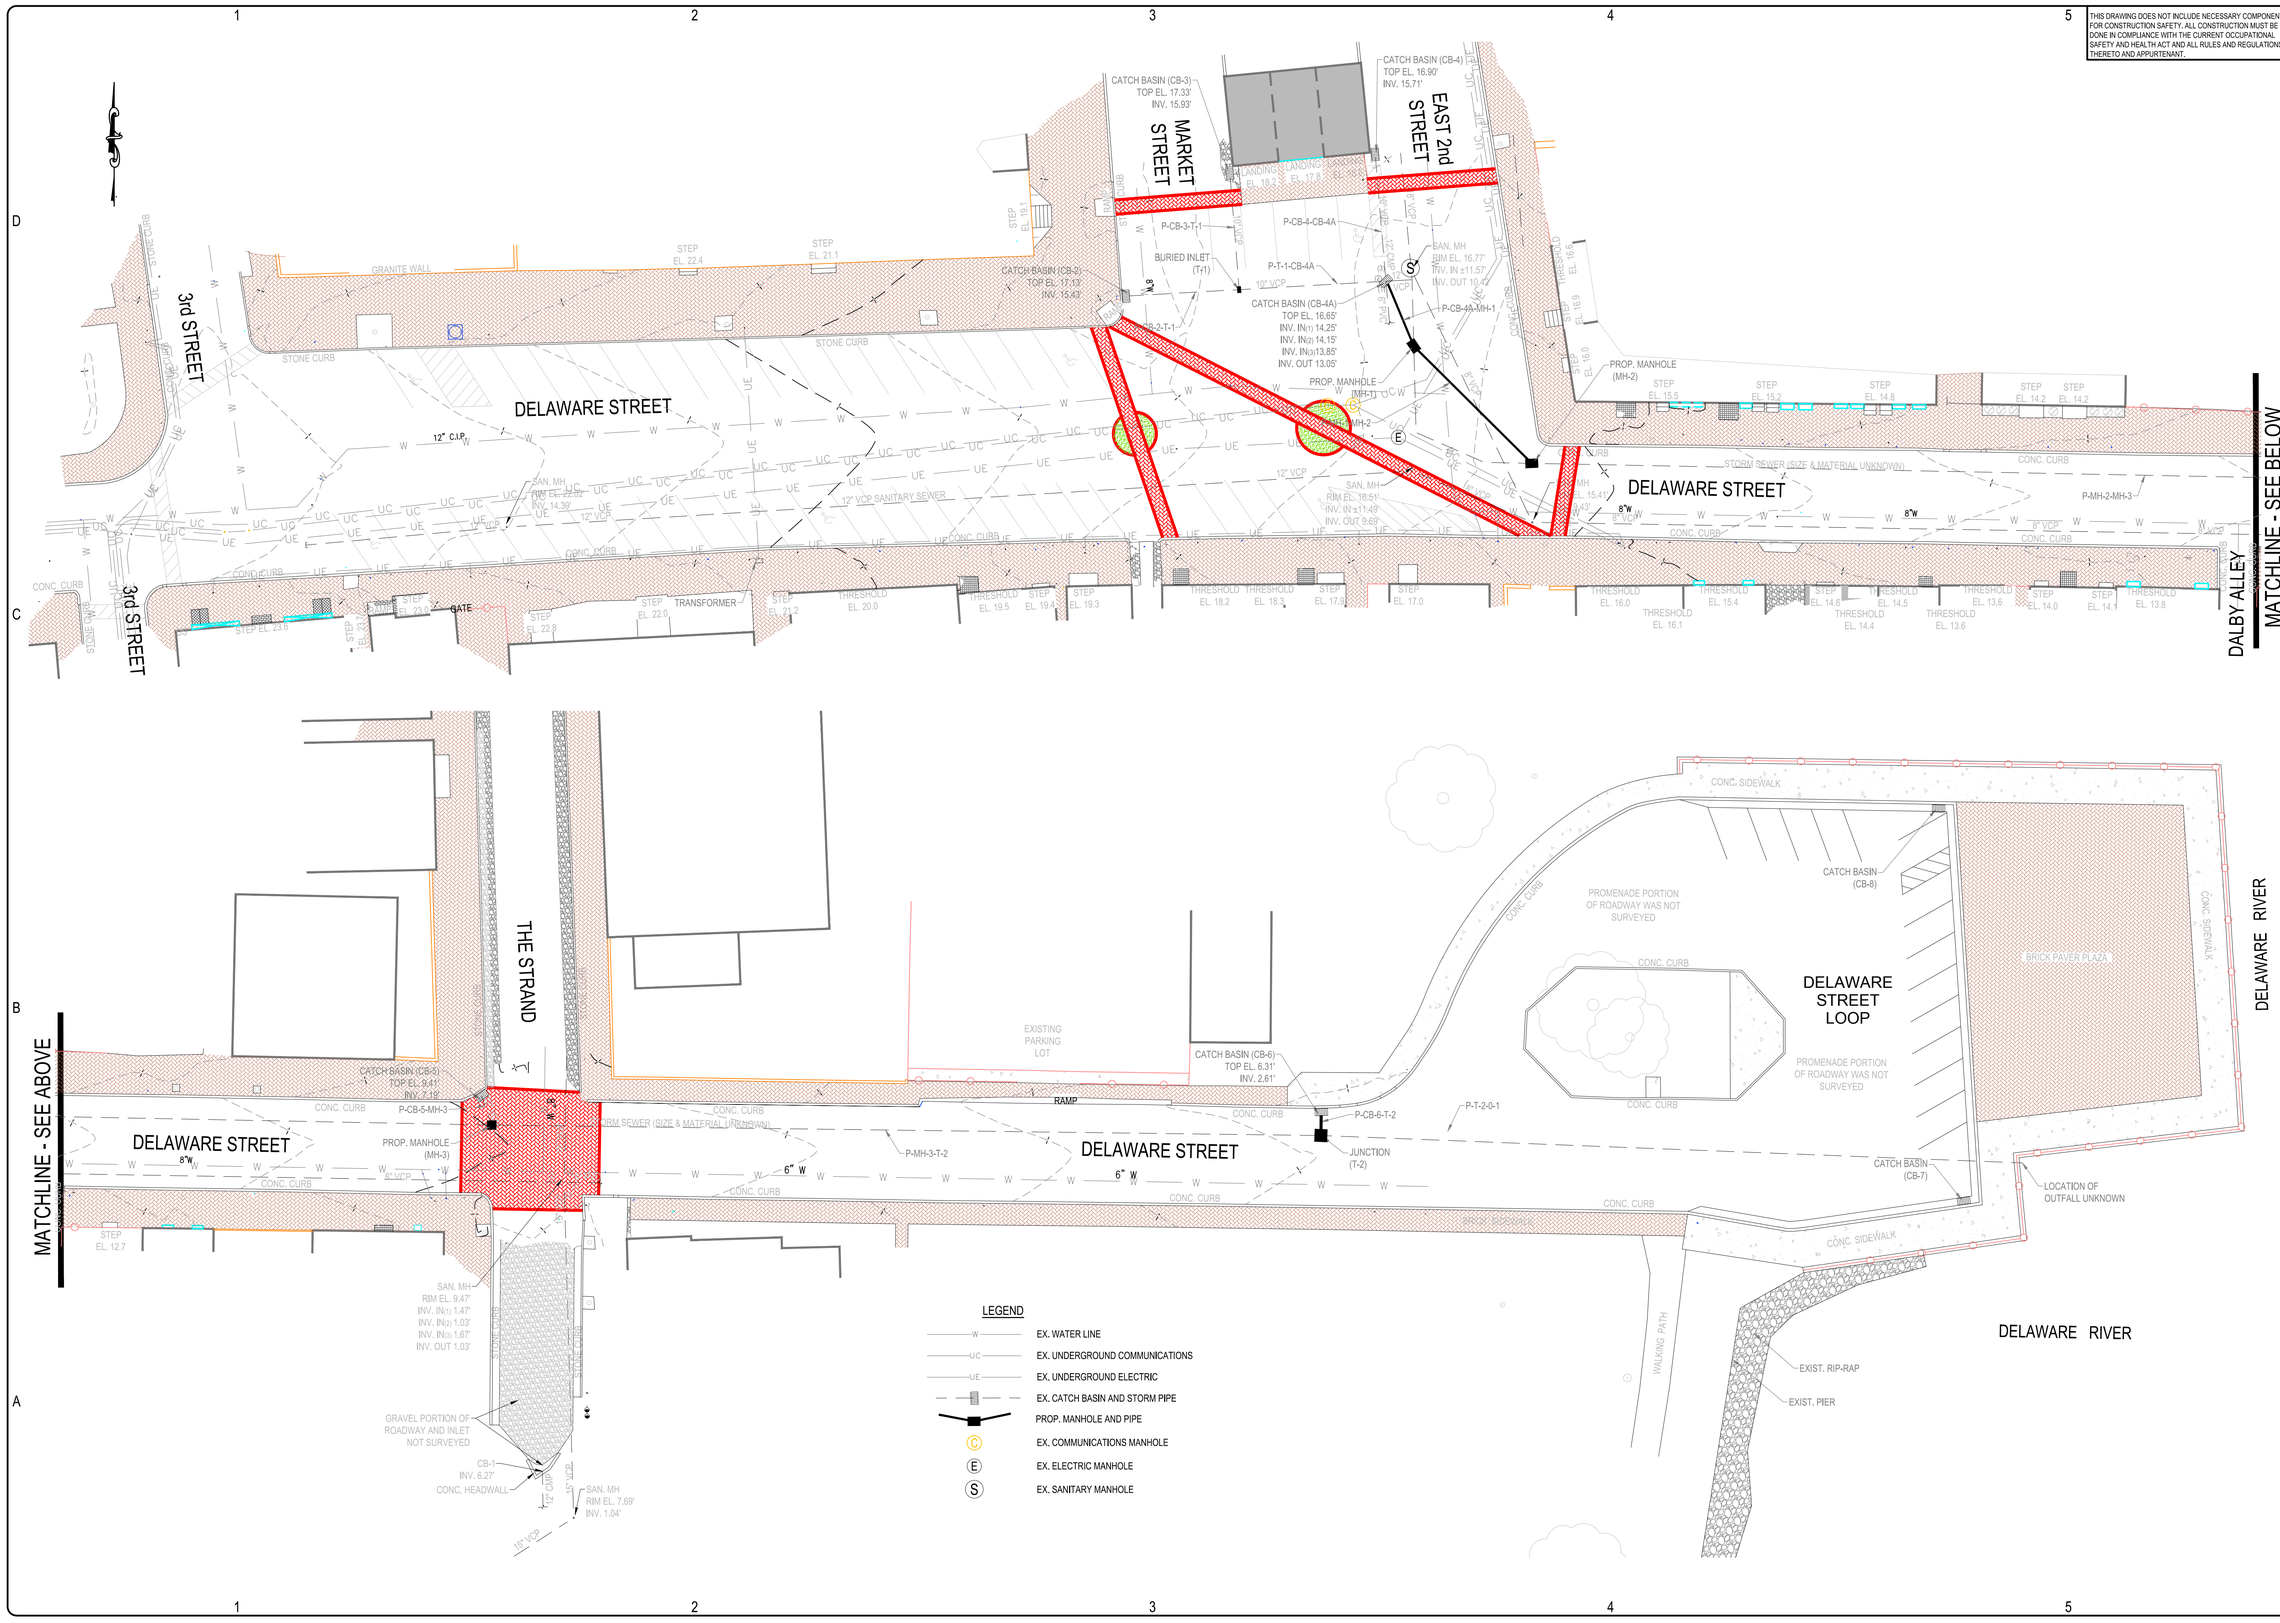

AECOM
4051 OGLETOWN ROAD, SUITE 300 NEWARK, DE 19713 (302) 781-5900

NO.	DESCRIPTION	DATE	BY
REVISIONS			

SCALE: 1" = 20'
HORIZONTAL:
VERTICAL:
0 1/2 1
IF THIS BAR DOES NOT MEASURE 1" THEN ADJUST SCALE ACCORDINGLY

POTENTIAL PEDESTRIAN IMPROVEMENTS

DELAWARE STREET REHABILITATION

CITY OF NEW CASTLE DELAWARE

DRAWN BY: SCD
DESIGNED BY: JH
REVIEWED BY: DJA
APPROVED BY: BNB

ISSUE DATE 10/16/16

REVISION -

PROJECT NO. 20712896

SHEET NO. C-01

SHEET SEQUENCE 1 OF 2

THIS DRAWING DOES NOT INCLUDE NECESSARY COMPONENTS FOR CONSTRUCTION SAFETY. ALL CONSTRUCTION MUST BE DONE IN COMPLIANCE WITH THE CURRENT OCCUPATIONAL SAFETY AND HEALTH ACT AND ALL RULES AND REGULATIONS THERETO AND APPURTENANT.

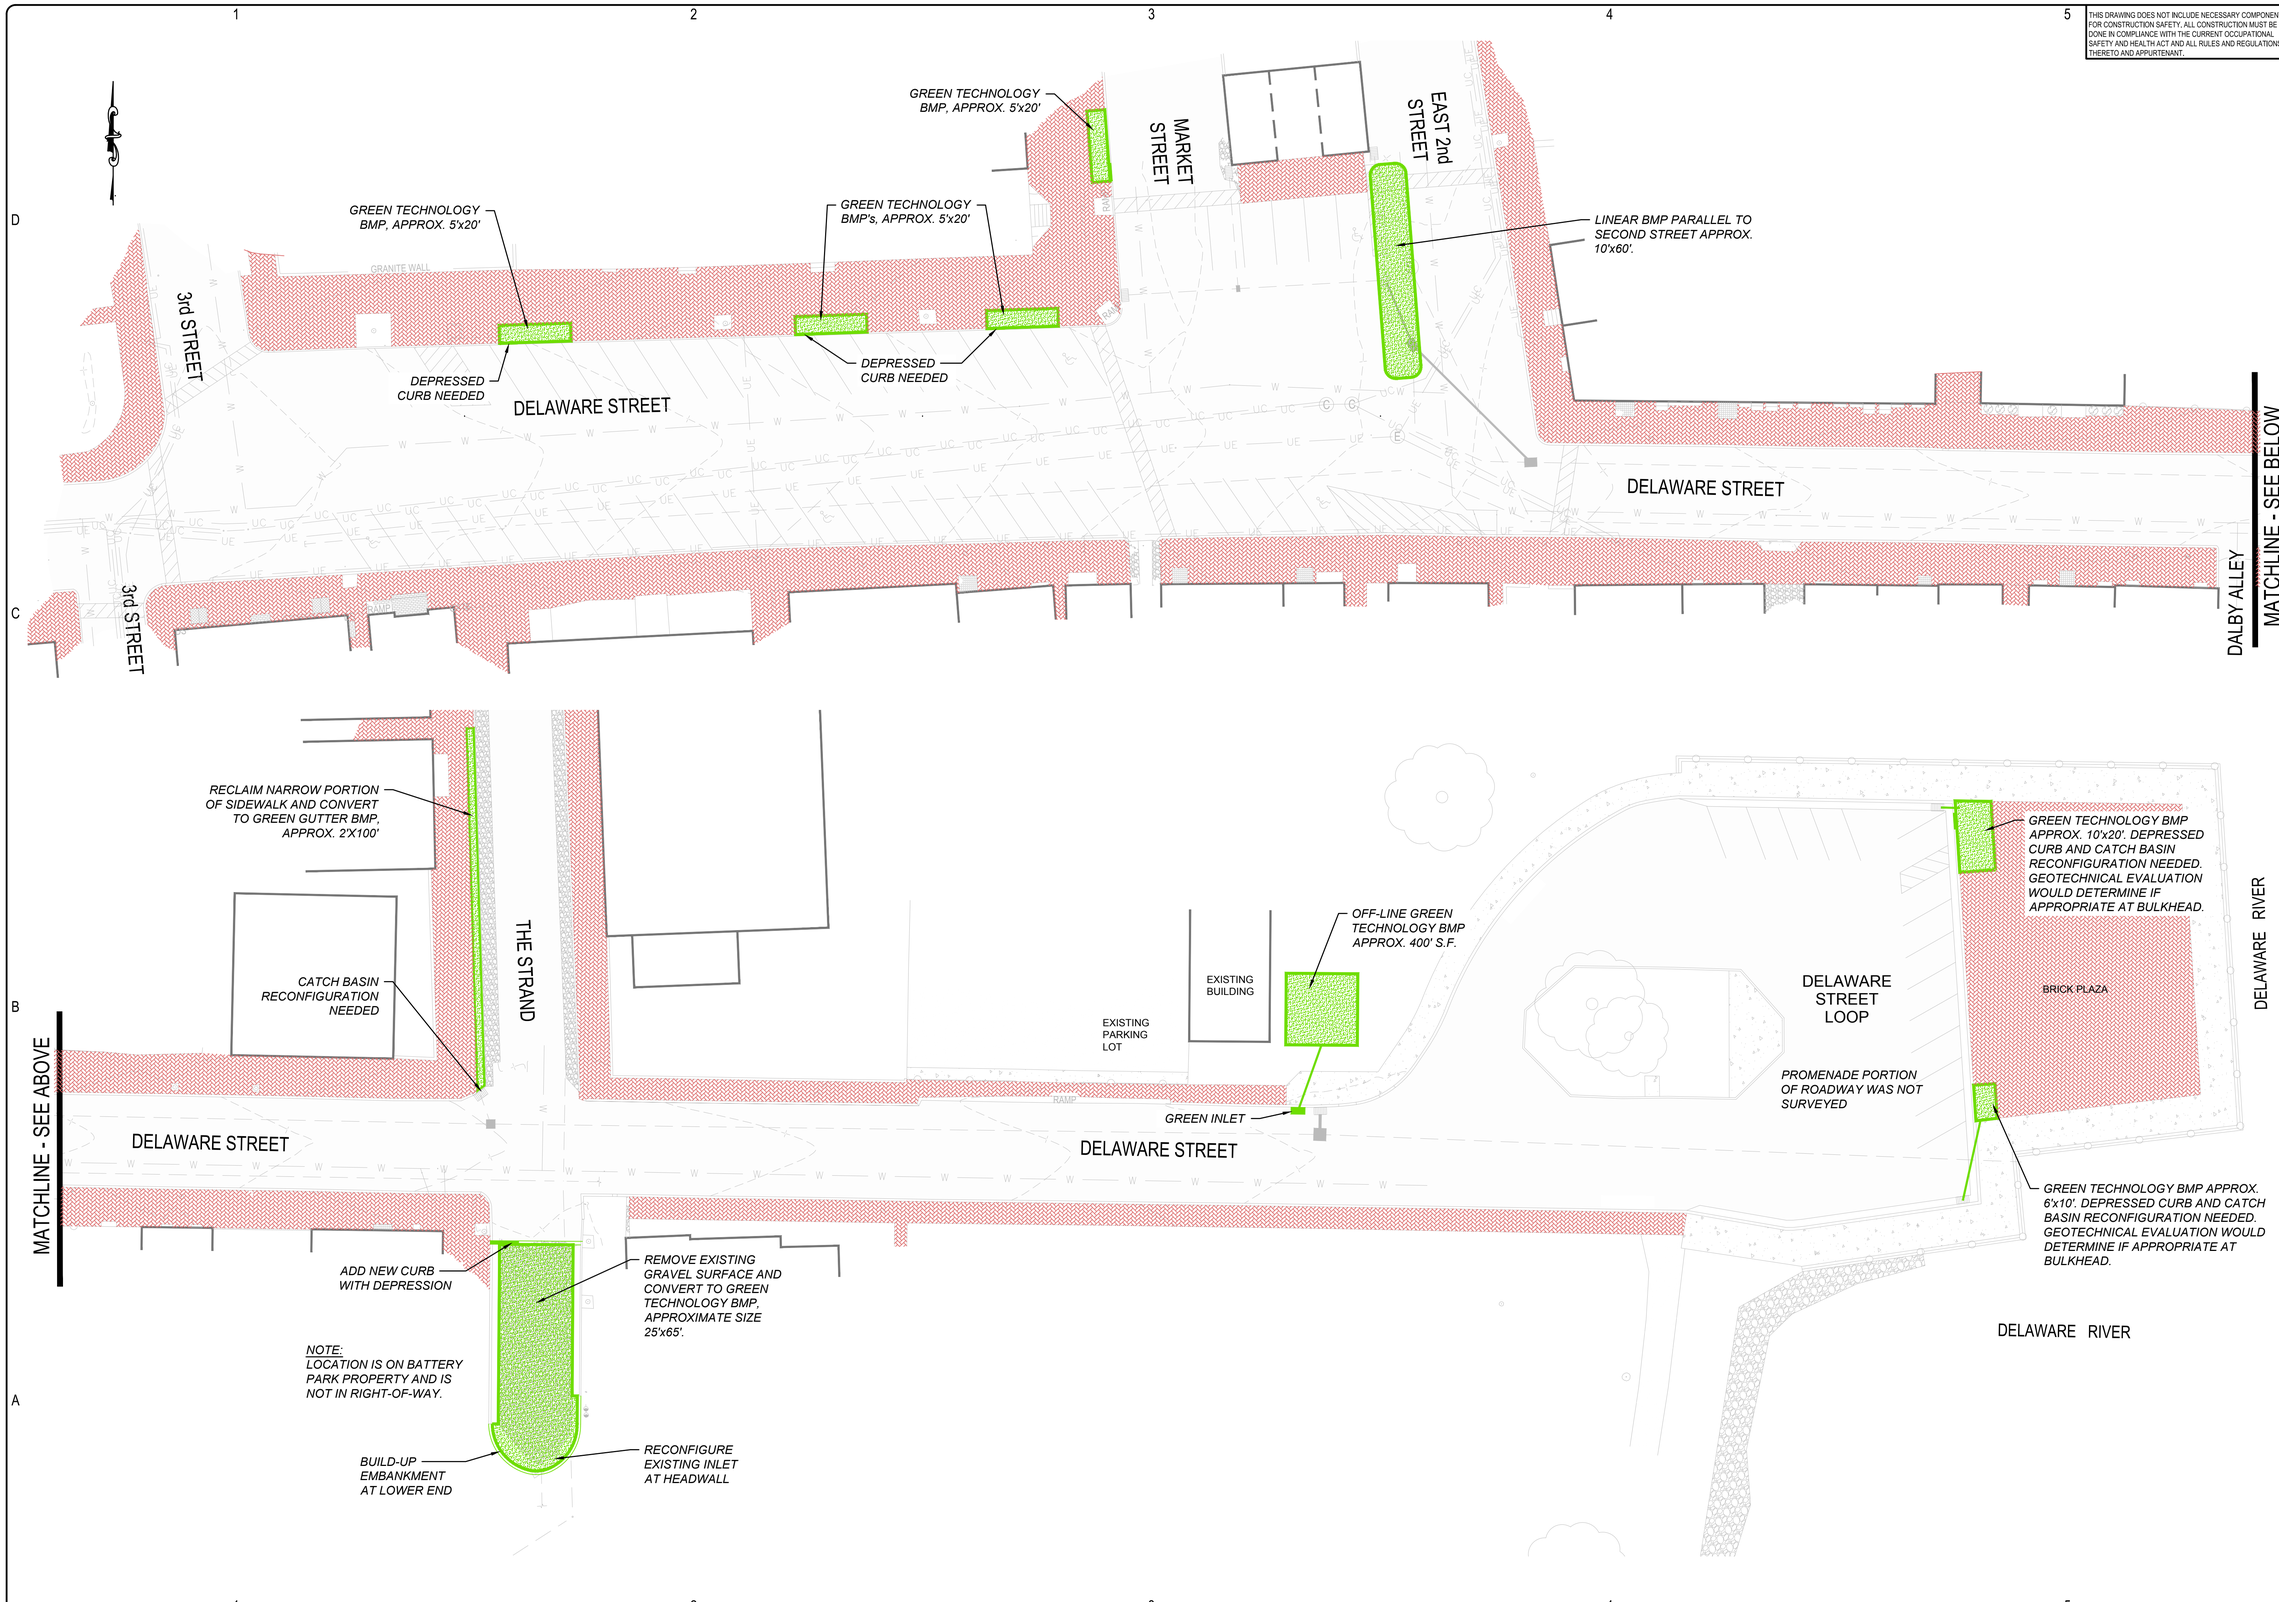

AECOM

4051 OGLETOWN ROAD, SUITE 300 NEWARK, DE 19713 (302) 781-5900

NO.	DESCRIPTION	DATE	BY

REVISIONS

SCALE: 1" = 20'
HORIZONTAL: ,
VERTICAL: ,
0 1/2 1
IF THIS BAR DOES NOT MEASURE 1" THEN ADJUST SCALE ACCORDINGLY

POTENTIAL BMP'S PLAN

DELAWARE STREET REHABILITATION

CITY OF NEW CASTLE DELAWARE

DRAWN BY: SCD
DESIGNED BY: JH
REVIEWED BY: DJA
APPROVED BY: BNB

ISSUE DATE 10/16/16

REVISION

PROJECT NO. 20712896

SHEET NO. 1

SHEET SEQUENCE

Xref \xrefs\XR-BDR Del St Curbing.dwg