THIS DRAWING DOES NOT INCLUDE NECESSARY COMPONENTS FOR CONSTRUCTION SAFETY. ALL CONSTRUCTION MUST BE DONE IN COMPLIANCE WITH THE CURRENT OCCUPATIONAL SAFETY AND HEALTH ACT AND ALL RULES AND REGULATIONS THERETO AND APPURTENANT.

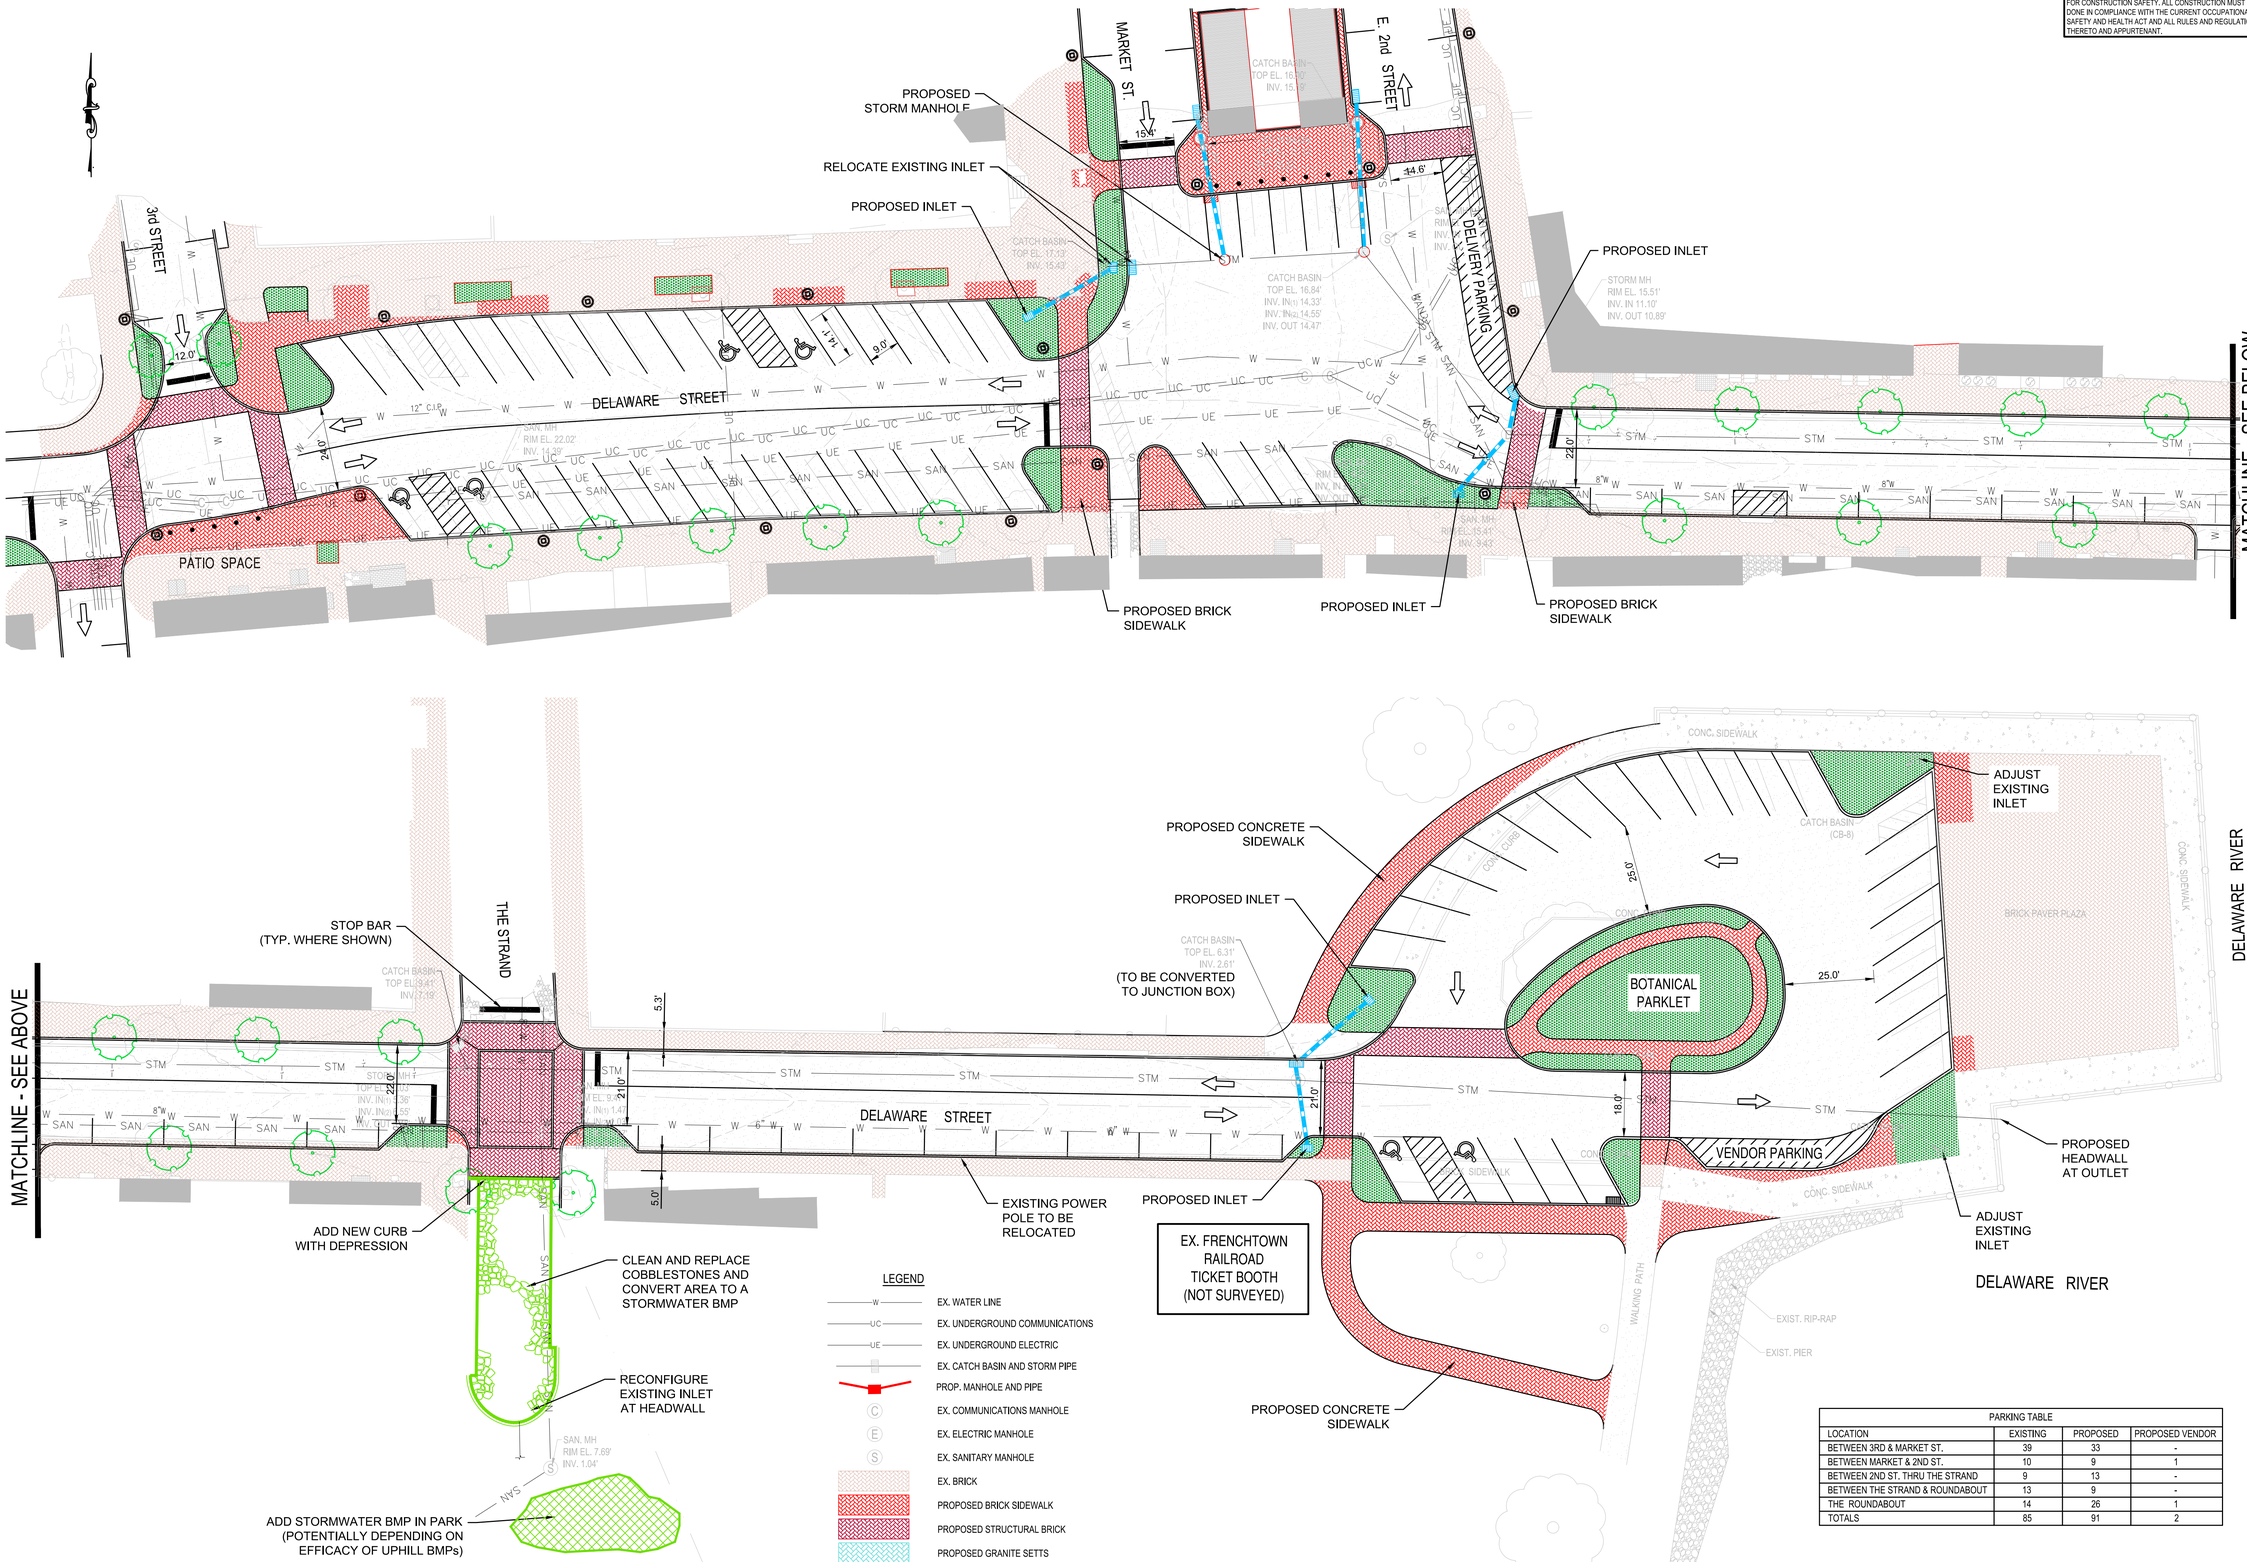

PARKING TABLE			
LOCATION	EXISTING	PROPOSED	PROPOSED VENDOR
BETWEEN 3RD & MARKET ST.	39	33	-
BETWEEN MARKET & 2ND ST.	10	9	1
BETWEEN 2ND ST. THRU THE STRAND	9	13	-
BETWEEN THE STRAND & ROUNDABOUT	13	9	-
THE ROUNDABOUT	14	26	1
TOTALS	85	91	2

AECOM
4051 OGLETOWN ROAD, SUITE 300 NEWARK, DE 19713 (302) 781-5900

REVISIONS			
NO.	DESCRIPTION	DATE	BY

SCALE: 1" = 20'
HORIZONTAL:
VERTICAL:
0 1/2 1
IF THIS BAR DOES NOT MEASURE 1" THEN ADJUST SCALE ACCORDINGLY

PROPOSED PLAN
DELAWARE STREET REHABILITATION
CITY OF NEW CASTLE DELAWARE

DRAWN BY: SCD
DESIGNED BY: JH
REVIEWED BY: DJA
APPROVED BY: BNB

ISSUE DATE 1/9/19
REVISION .
PROJECT NO. 20712896
SHEET NO. C-01
SHEET SEQUENCE 1 OF 1

V:\Projects\1551\DE_NewCastle\60519149\CAD\Current\drawings from Marco Boyce\18-12-10\PR IMPROVEMENTS PLAN REV 3 v13.dwg, 1/24/2019 11:48:09 AM, AutoCAD PDF (General Documentation).pc3