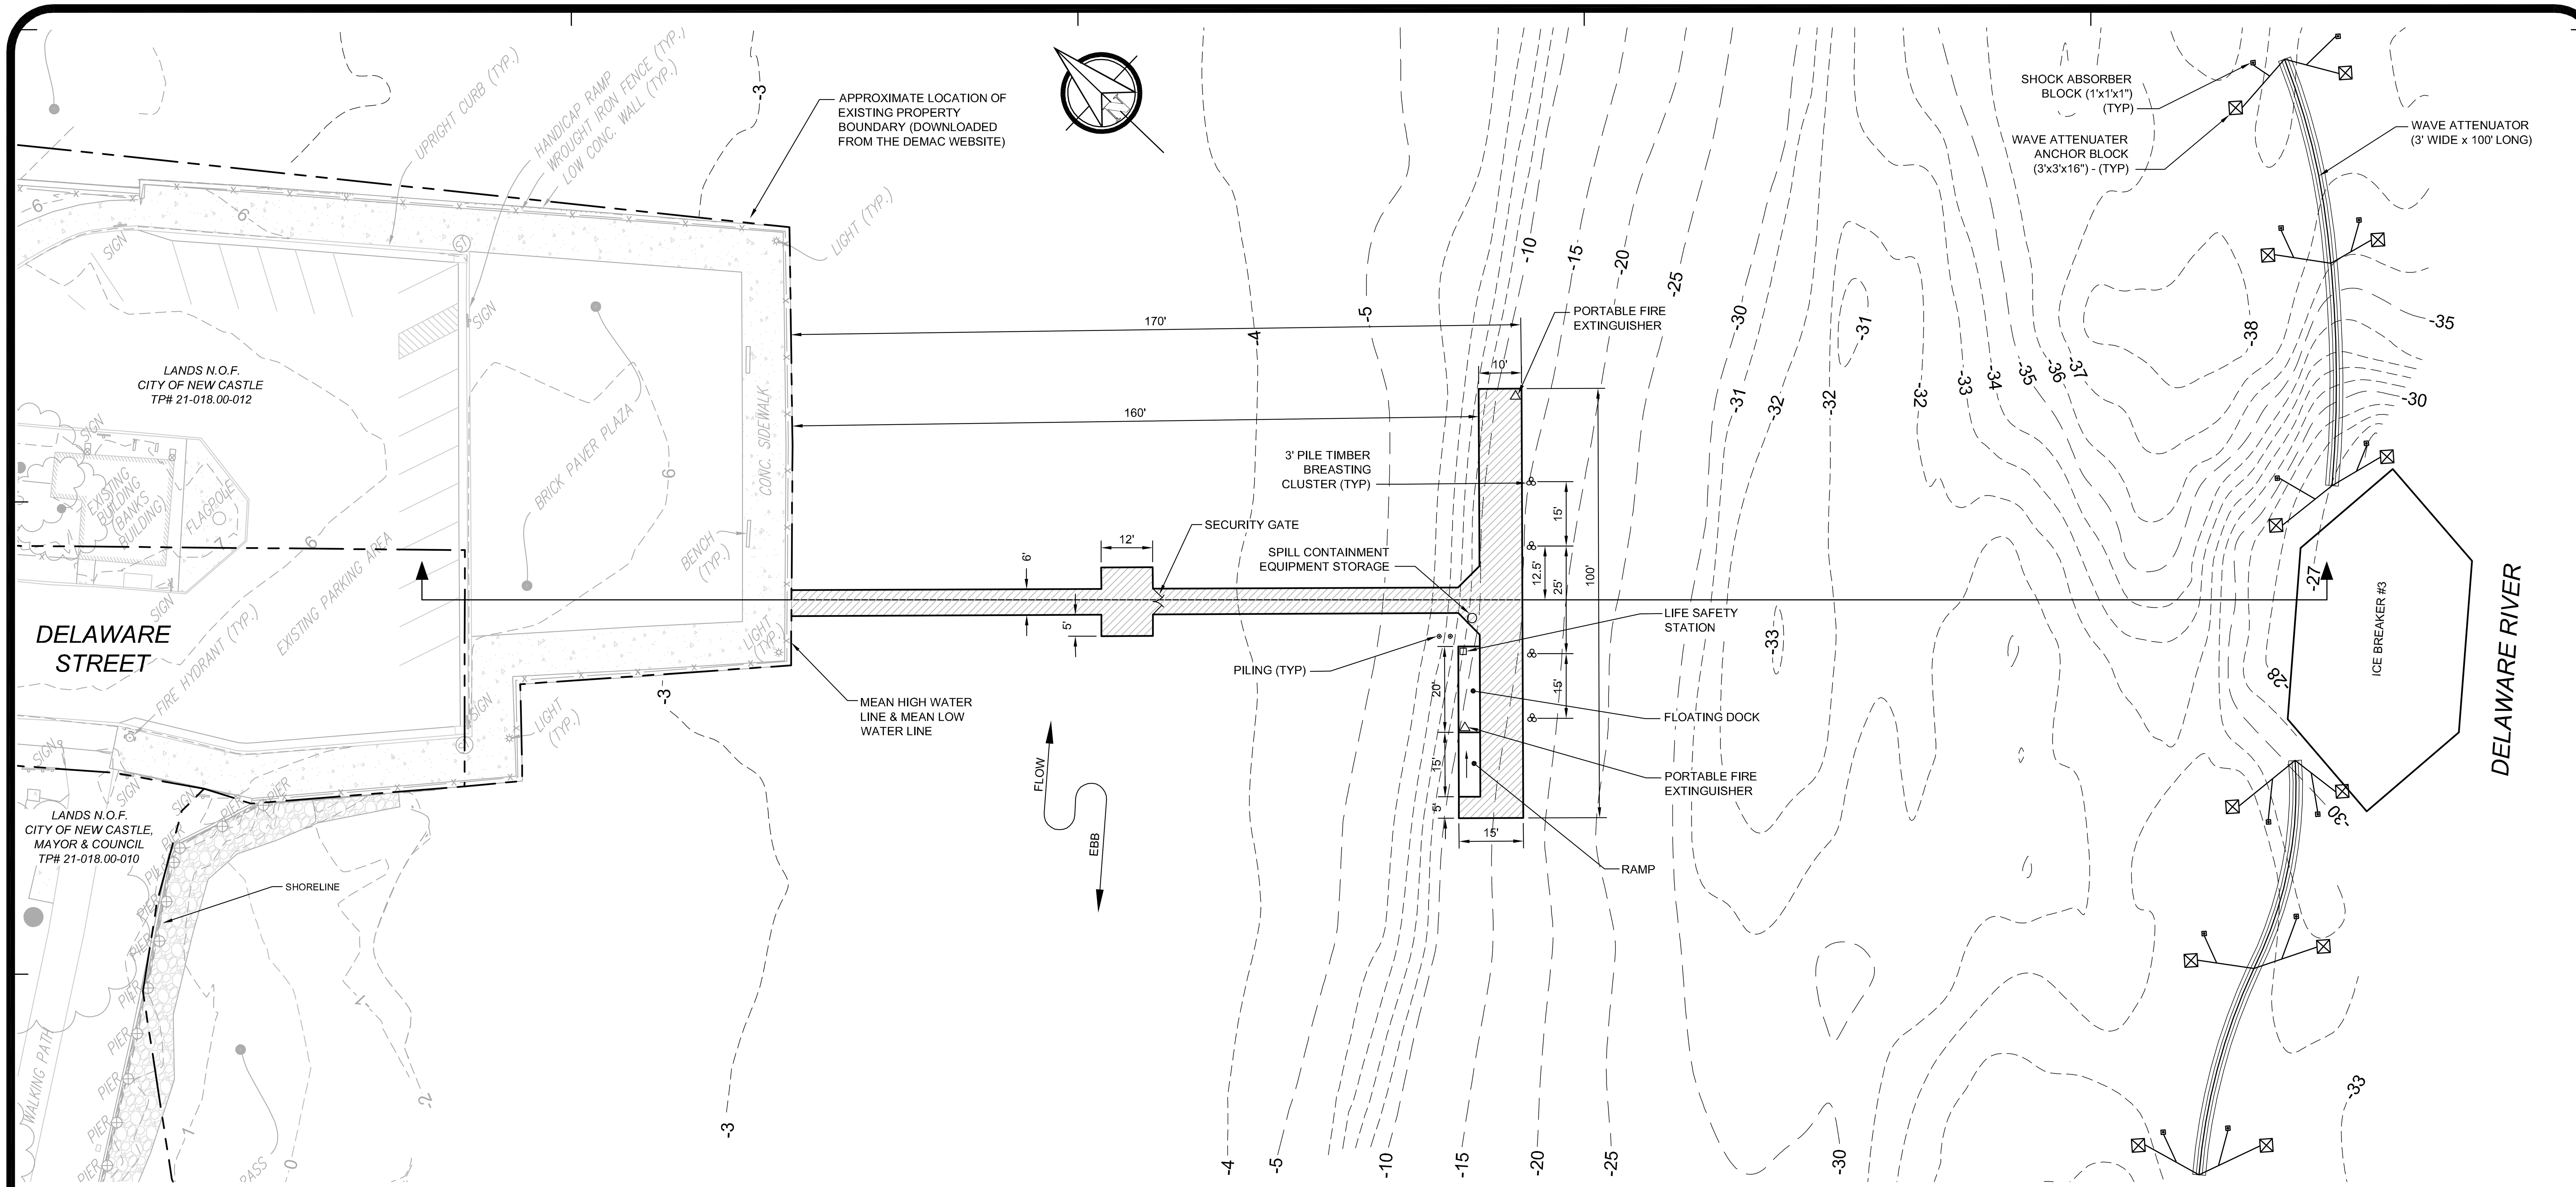

PLAN: FUTURE PIER LOCATION

SCALE: 1" = 20'

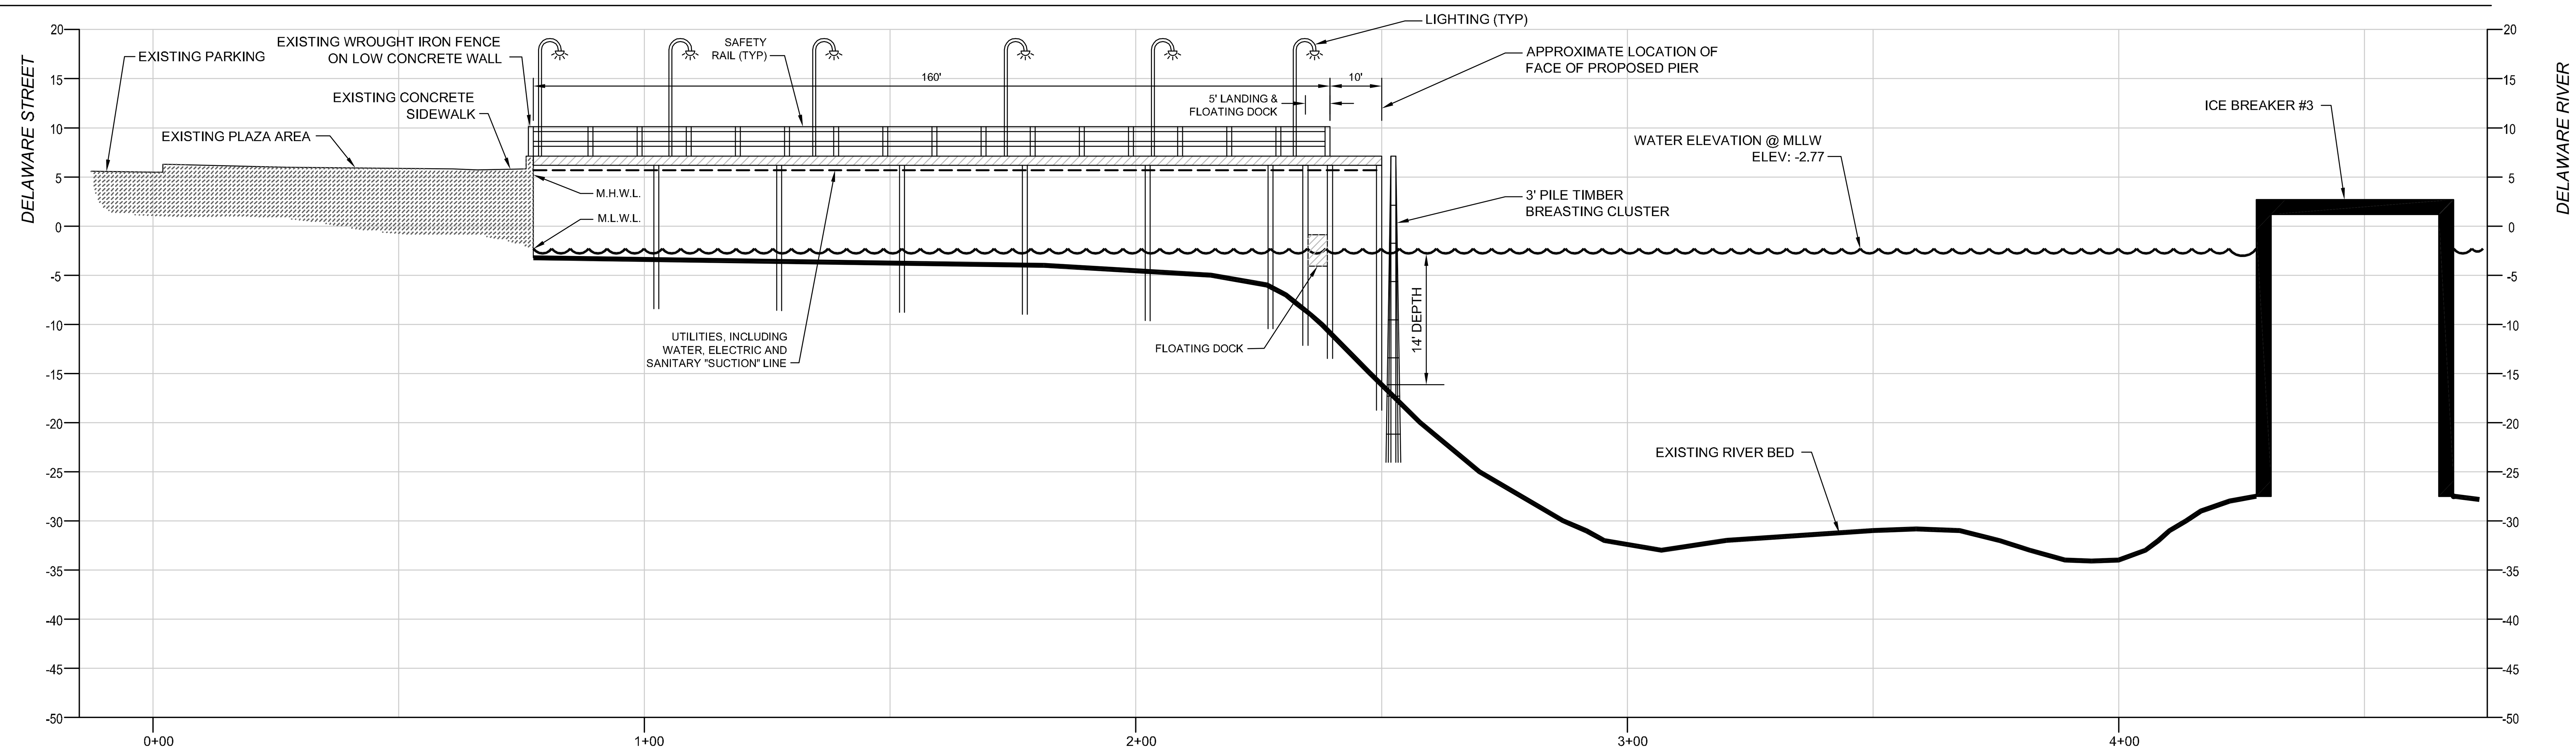

PROFILE: FUTURE PIER LOCATION

SCALE: HORIZONTAL: 1" = 20', VERTICAL: 1" = 10'

DUFFIELD ASSOCIATES
5400 LIMESTONE ROAD
WILMINGTON, DE 19808-1232
TEL. (302)239-6634
FAX (302)239-8485
OFFICES IN DELAWARE, MARYLAND, PENNSYLVANIA AND NEW JERSEY
E-MAIL: DUFFIELD@DUFFNET.COM

CHECKED BY:	FILE NAME: D9182CB-Exh-R0
DESIGNED BY: JGF	DRAWN BY: GAZ

No.	REVISION	CHK'D BY DATE
-		

OWNER:

PLAN AND PROFILE FOR PROPOSED DOCK FACILITY

CITY OF NEW CASTLE~NEW CASTLE COUNTY~DELAWARE

DATE: 2 JANUARY 2014
SCALE: AS SHOWN
PROJECT NO. 9182.CB
SHEET: 2 OF 3

N:\Projects\9000\9182\CAD\CB\D9182CB-Exhibit-R1.dwg, 2-PROFILE, 1/14/2014 10:17:09 AM